UNIVERSITY OF THE FRASER VALLEY

Building J

Level 5

Floor Area: 2303 m²

Scale 1 : 300

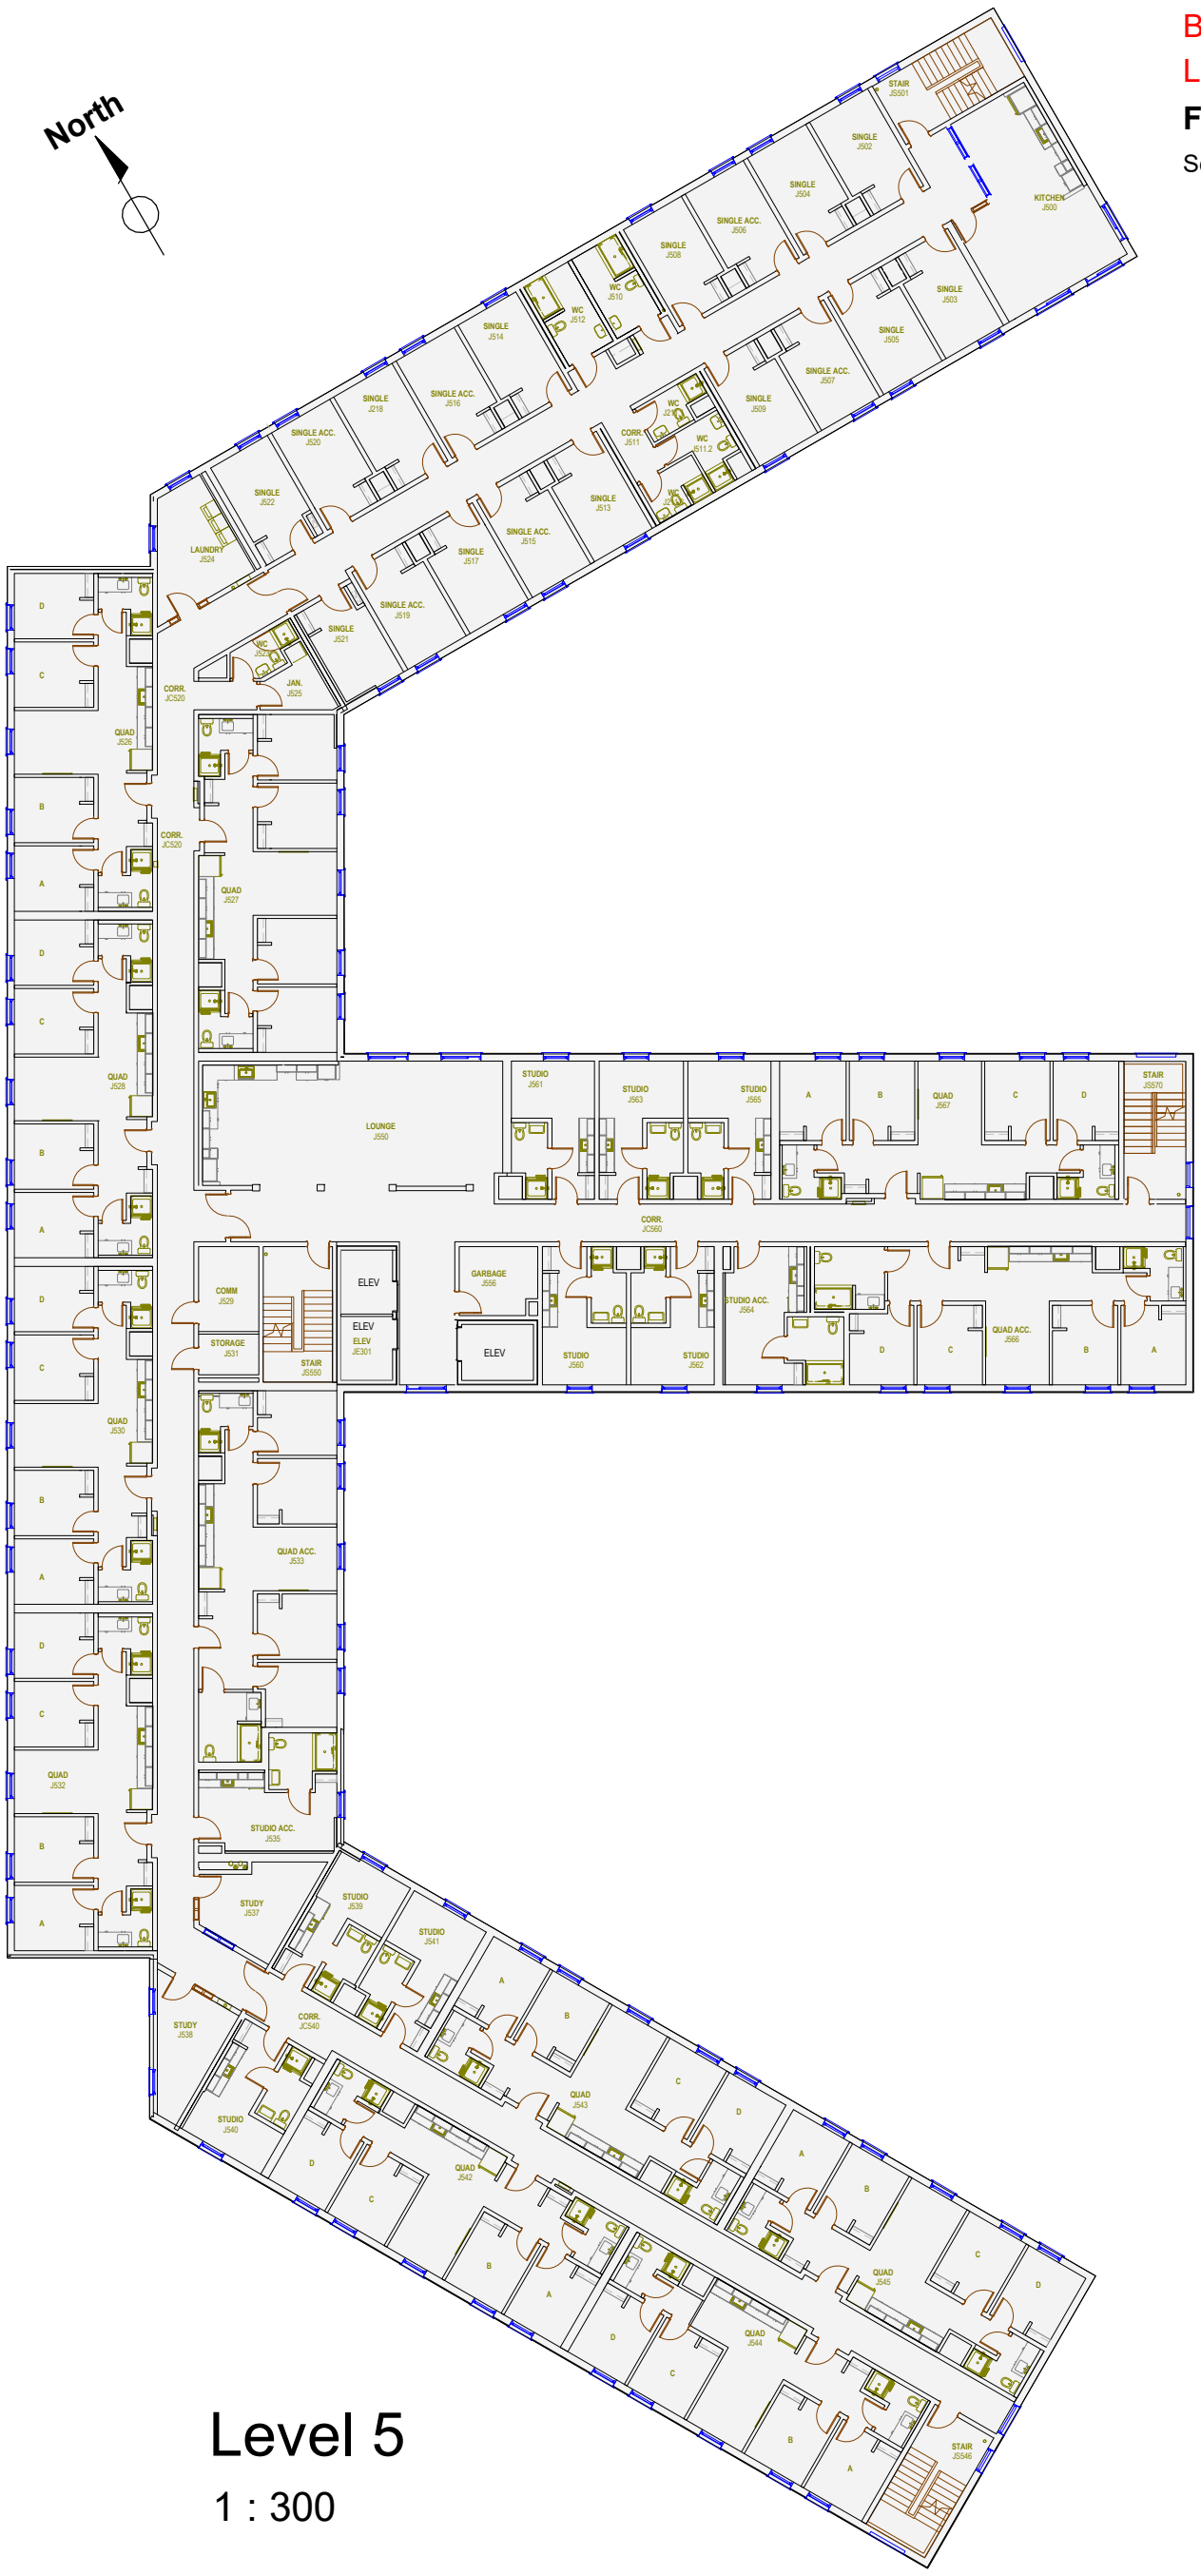

Level 5

1 : 300